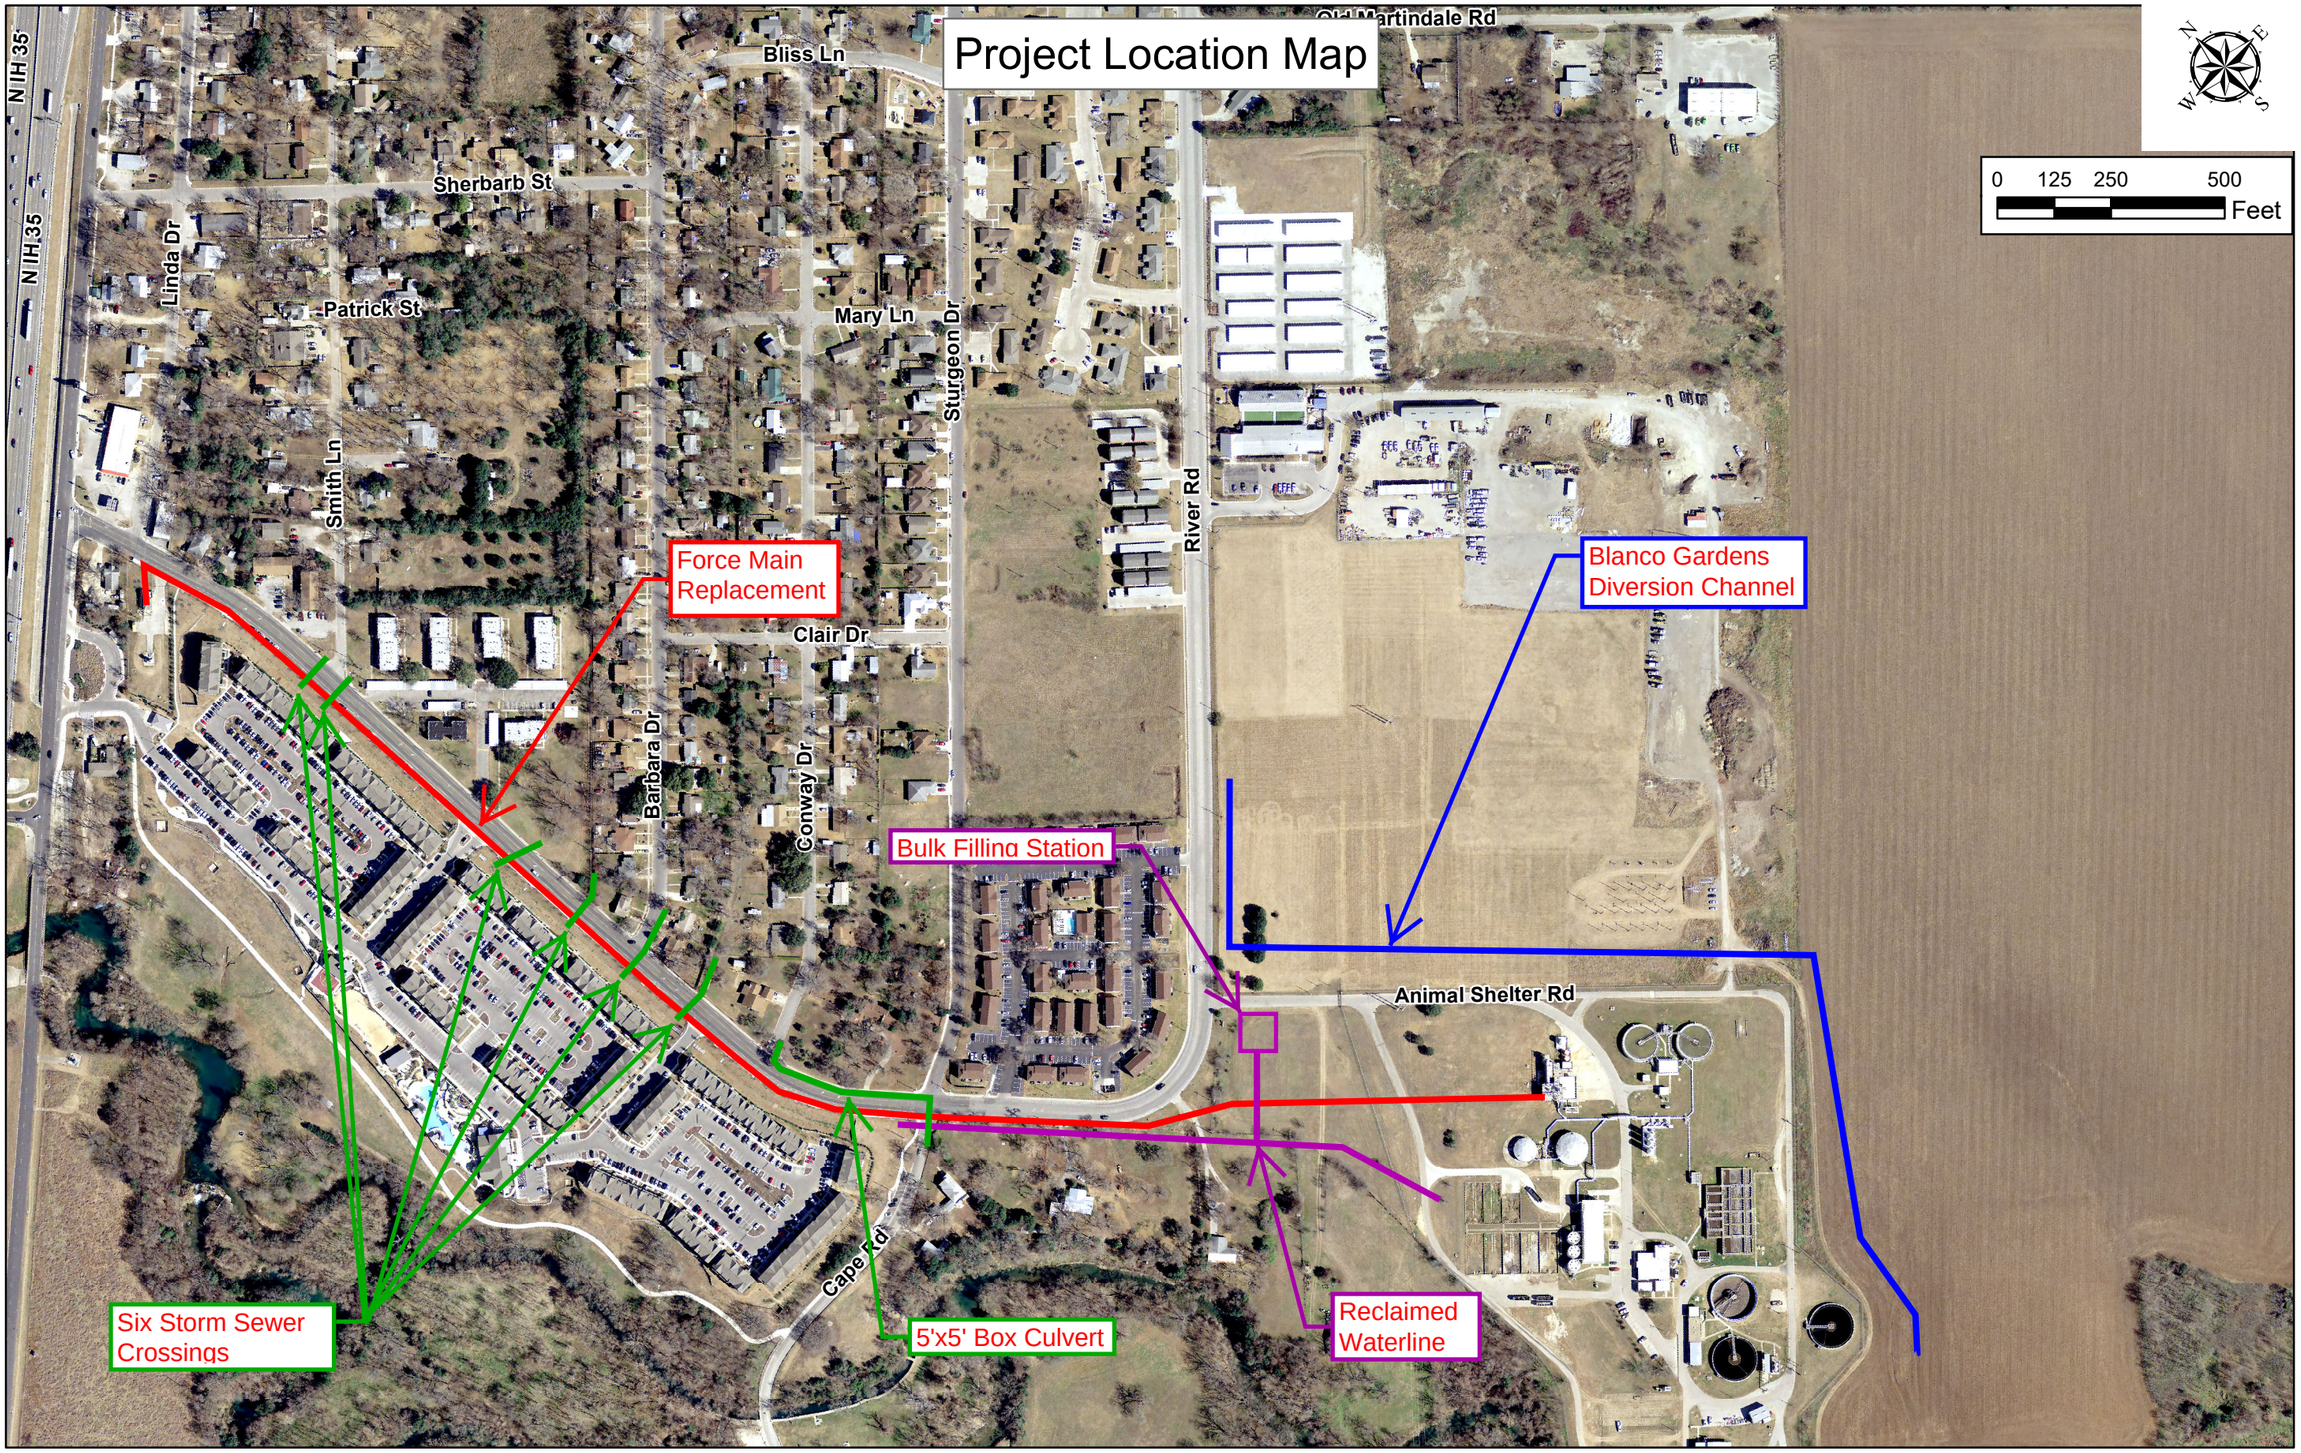
Project Location Map
N IH 35
N IH 35
Bliss Ln
Sherbarb St
Linda Dr
Patrick St
Smith Ln
Mary Ln
Sturgeon Dr
River Rd
Clair Dr
Barbara Dr
Conway Dr
Cape Rd
Animal Shelter Rd
Force Main Replacement
Blanco Gardens Diversion Channel
Bulk Filling Station
Six Storm Sewer Crossings
5'x5' Box Culvert
Reclaimed Waterline
0 125 250 500
Feet
N
E
S
W