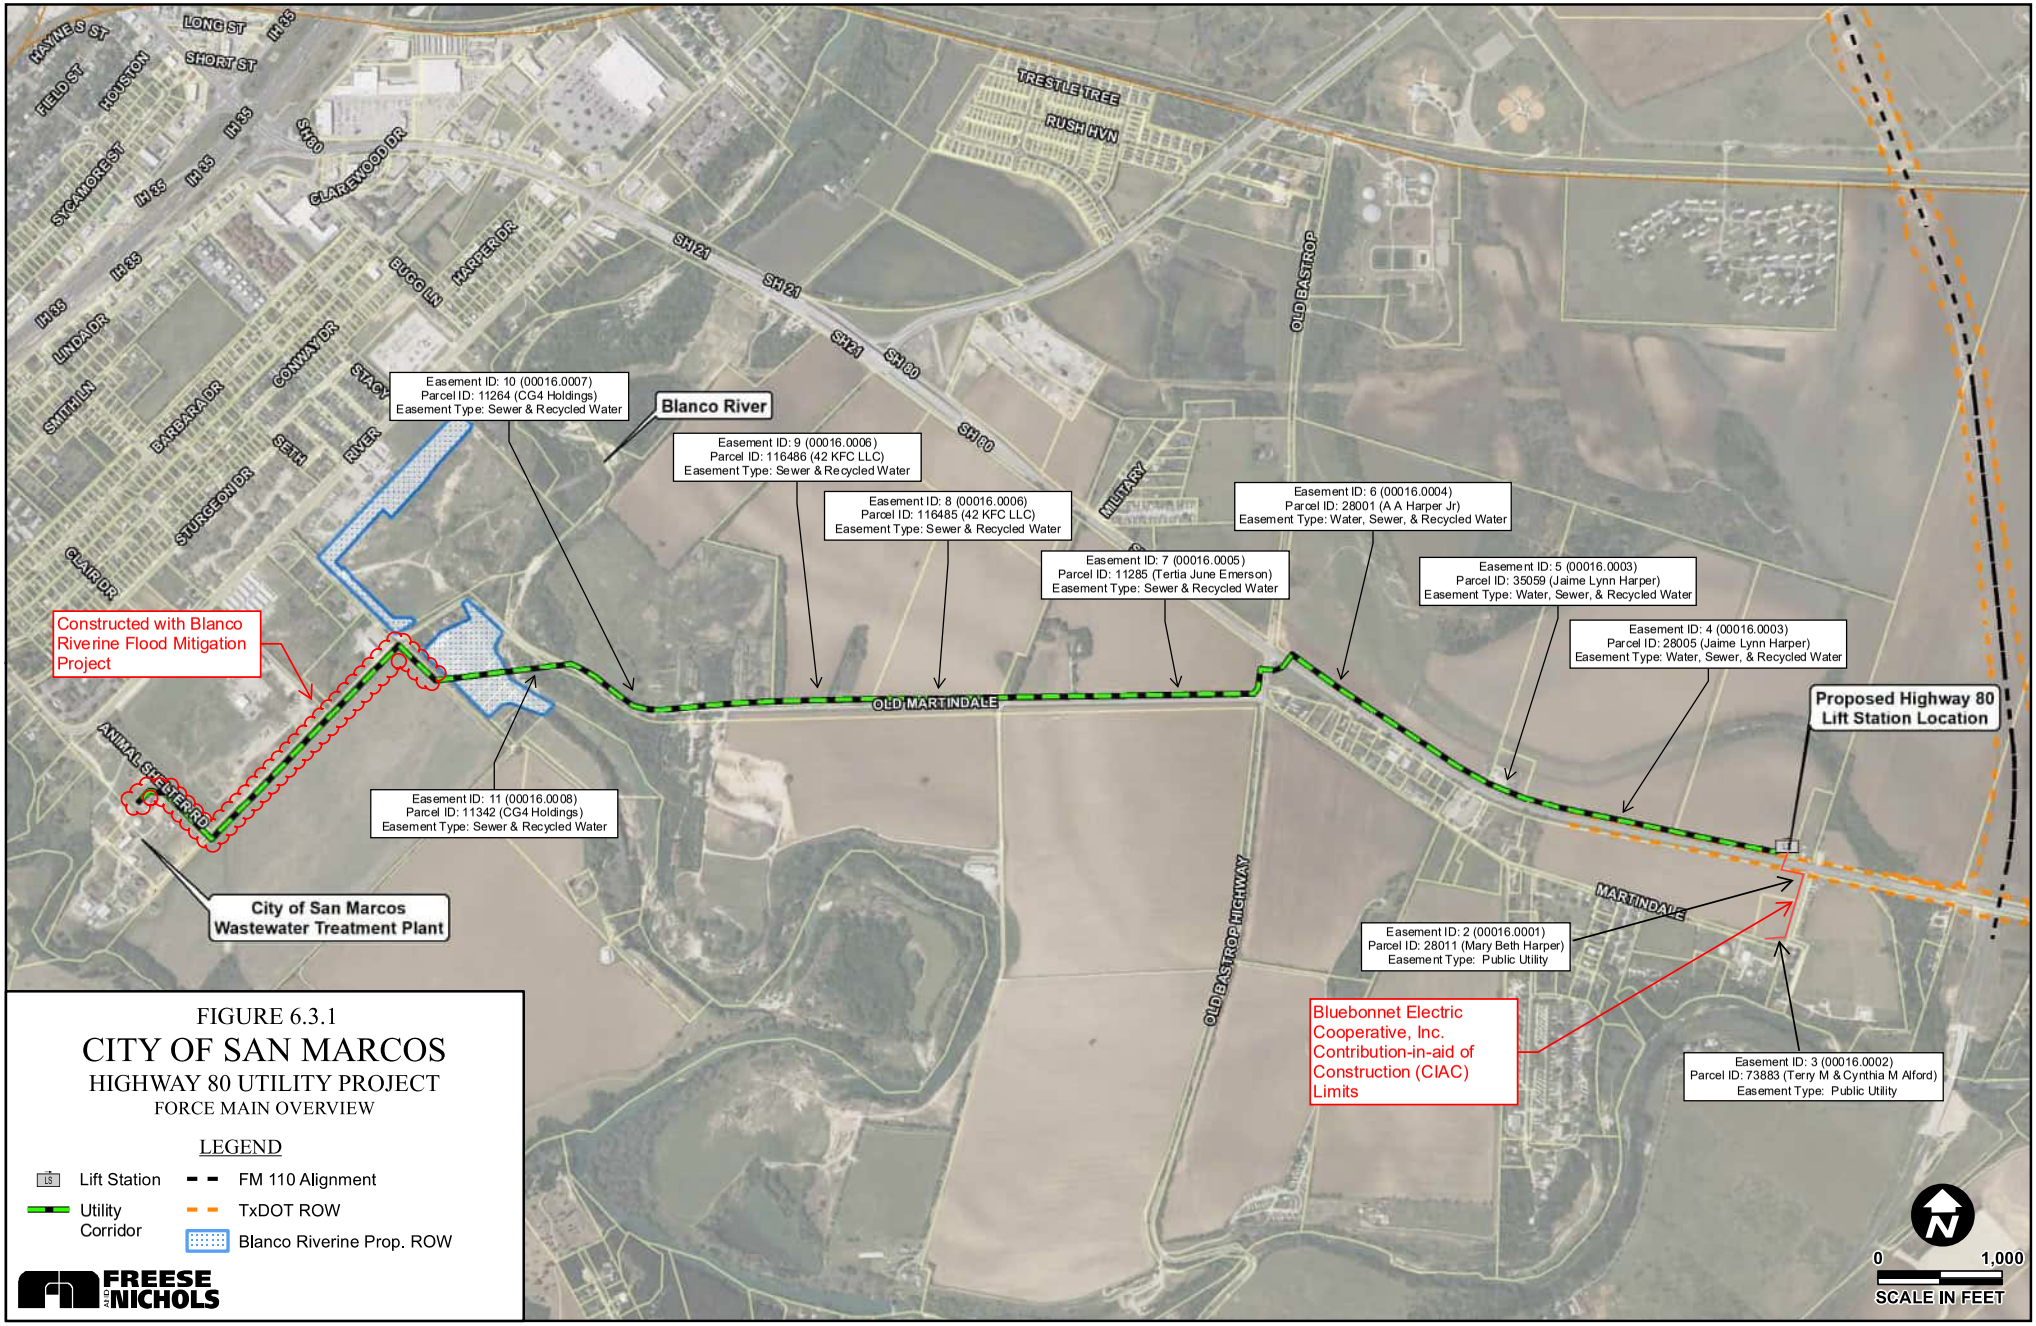

FIGURE 6.3.1

CITY OF SAN MARCOS

HIGHWAY 80 UTILITY PROJECT

FORCE MAIN OVERVIEW

LEGEND

- Lift Station
- Utility Corridor
- FM 110 Alignment
- TxDOT ROW
- Blanco Riverine Prop. ROW

FREESE AND NICHOLS

Created By Freese and Nichols, Inc.
Job No.: SAMC1531
Location: U:\SAMC1531_PROJECT\Alignment Analysis\Parcel_Easement_Map.mxd
Updated: Tuesday, February 14, 2023 1:19:58 PM
User Name: 08039