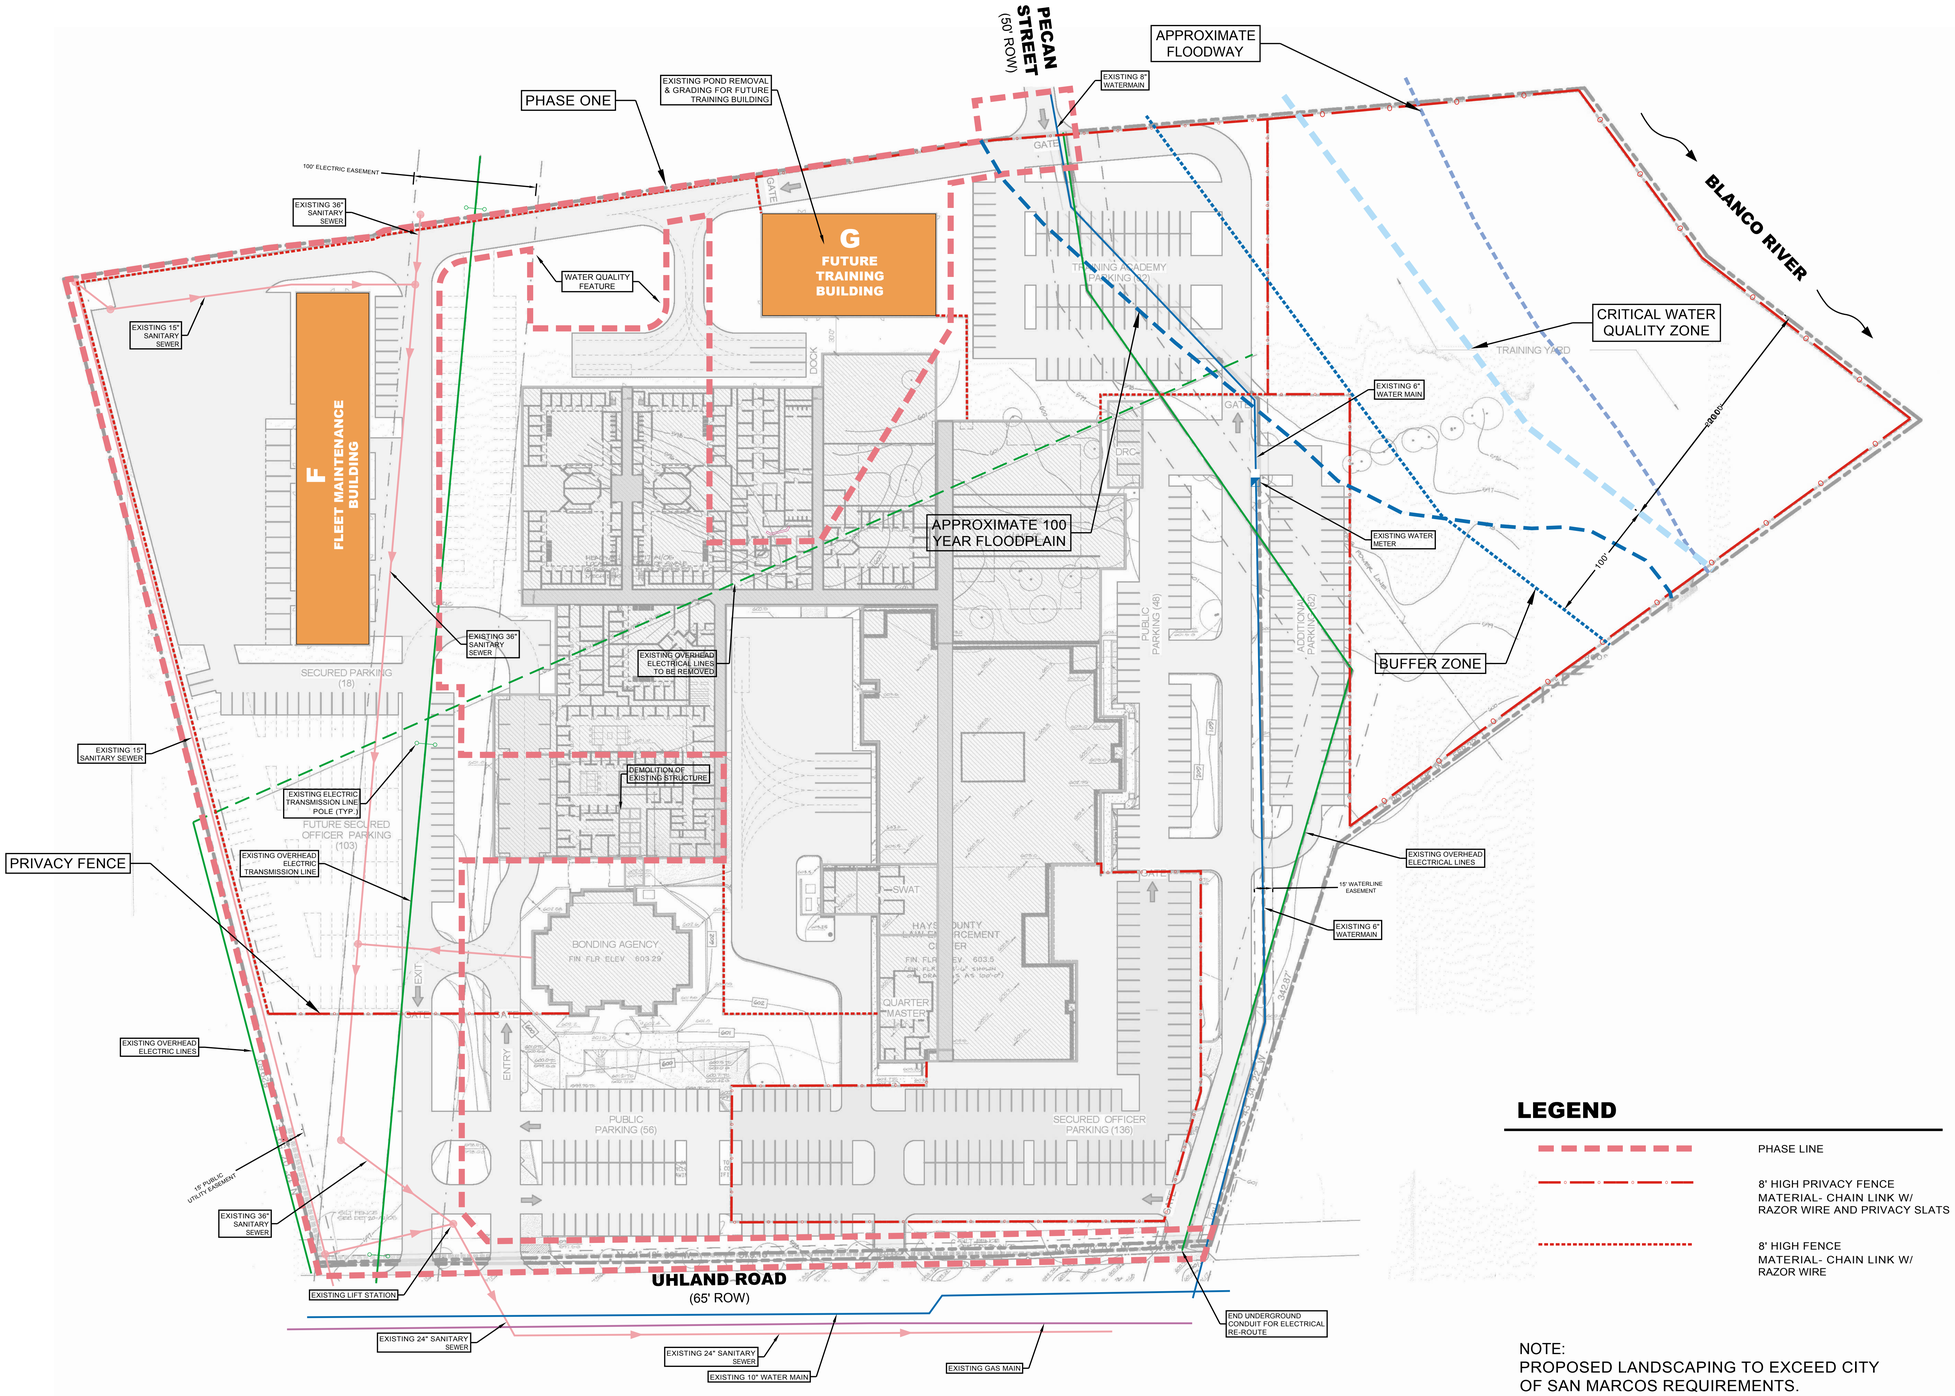

LEGEND

- PHASE LINE
- 8' HIGH PRIVACY FENCE MATERIAL- CHAIN LINK W/ RAZOR WIRE AND PRIVACY SLATS
- 8' HIGH FENCE MATERIAL- CHAIN LINK W/ RAZOR WIRE

NOTE:
PROPOSED LANDSCAPING TO EXCEED CITY OF SAN MARCOS REQUIREMENTS. LANDSCAPING TO BE FOCUSED ALONG UHLAND ROAD, PECAN STREET & SINGLE FAMILY HOMES ADJACENT TO THE REAR OF THE PROPERTY.

DOUCET & ASSOCIATES
Civil Engineering · Surveying/Mapping
7401 B. Highway 71 W, Suite 160
Austin, Texas 78735. Phone: (512)-583-2600
www.doucetengineers.com
Firm Registration Number: 3937

PROPOSED SITE

HAYS COUNTY PSMP
UHLAND SITE
1307 UHLAND ROAD
SAN MARCOS, TEXAS 78666

Scale:	AS NOTED
Designed:	RT
Drawn:	JB
Reviewed:	RT
Date:	01-20-2017

SHEET
EXHIBIT 2

Project No:
1606-001

Drawing: P:\1606-001\dwg\working_drawings\submitted_files\1606001_CP_2.dwg
User: JBECKER
Last Modified: Jan. 24, 17 - 12:23
Plot Date/Time: Jan. 24, 17 - 12:23:19