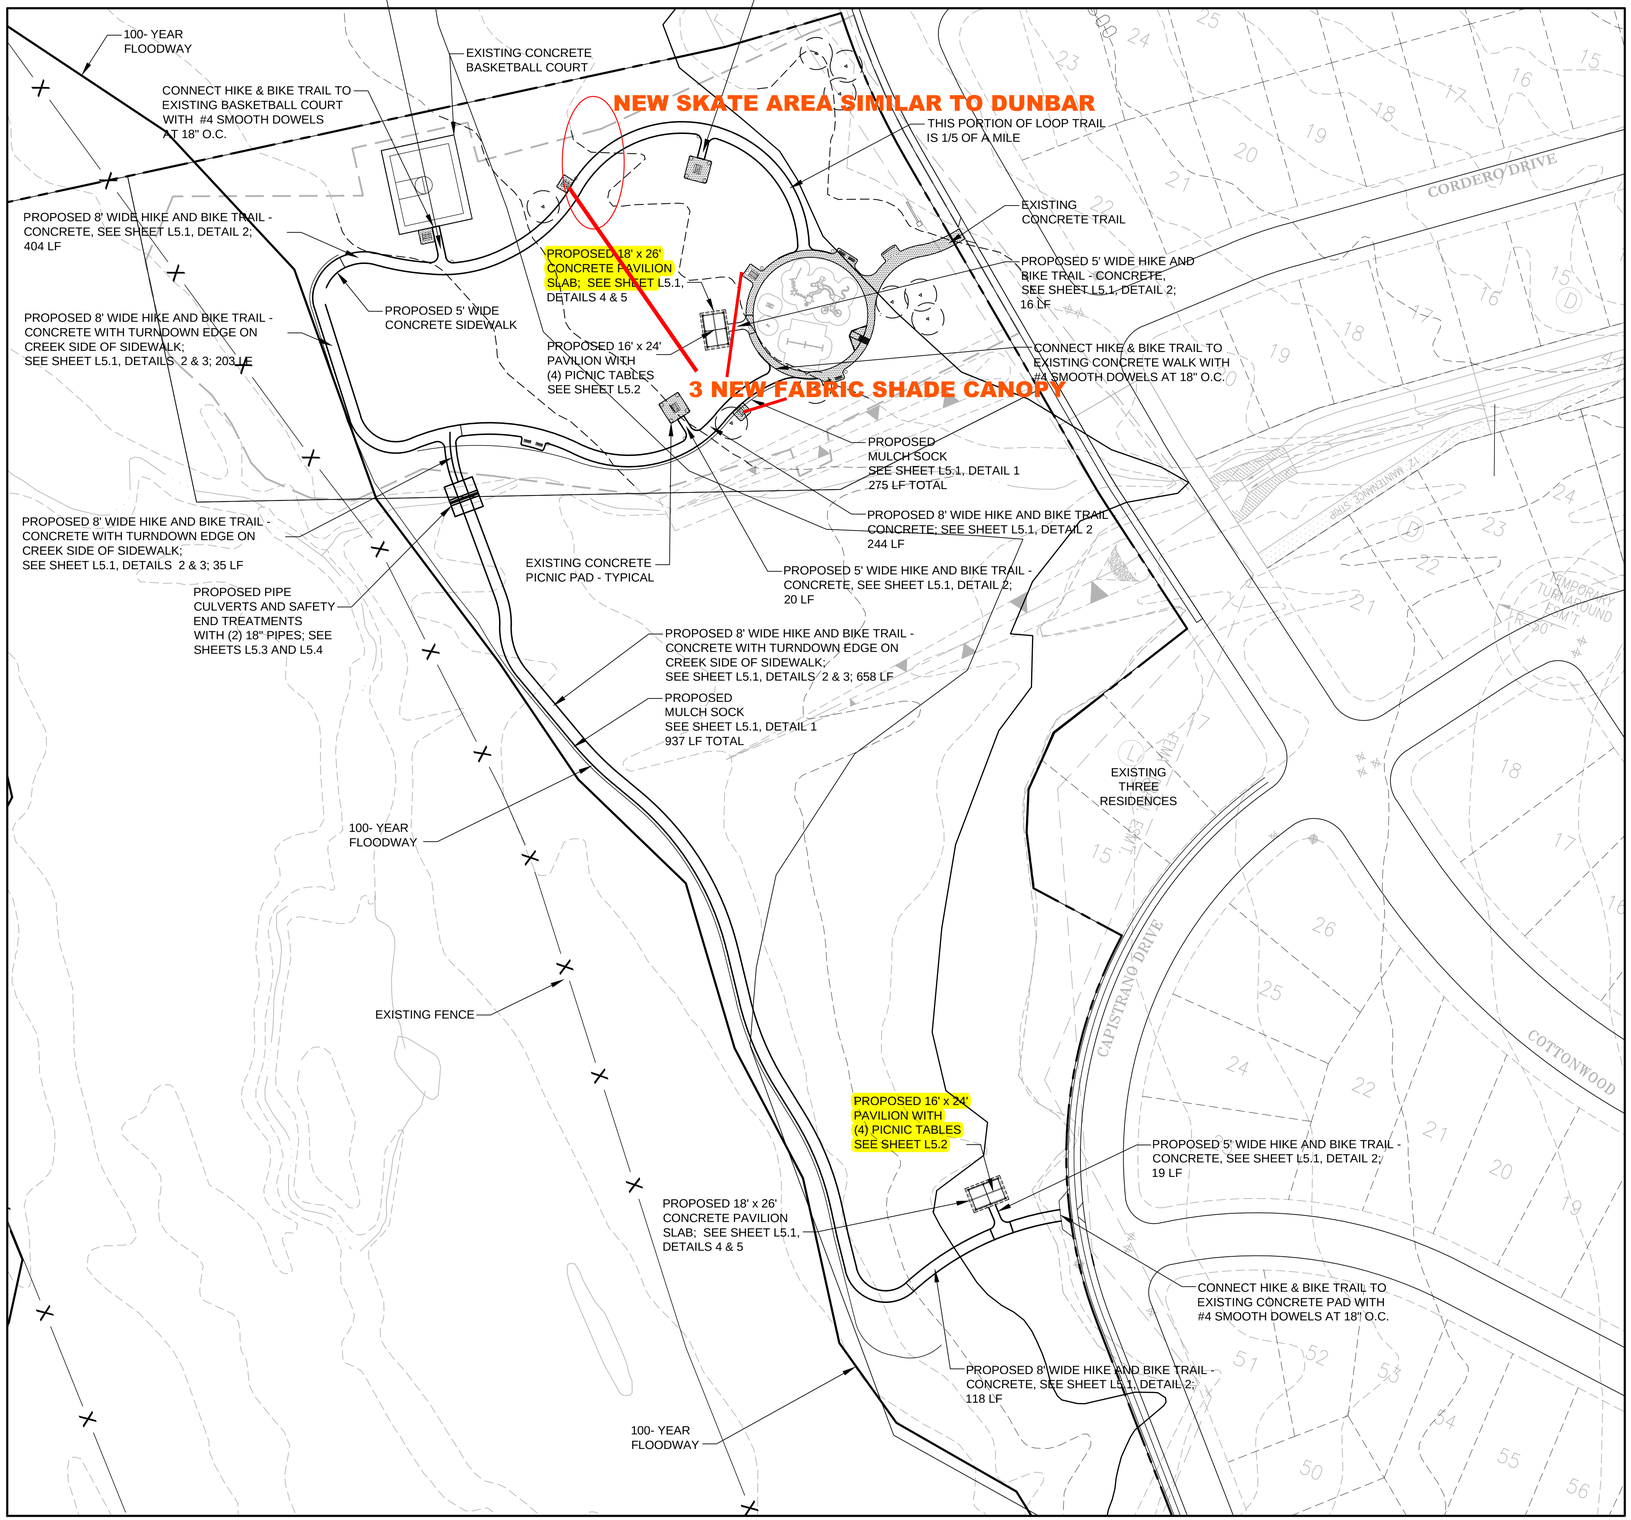

0 50 100

Scale: 1:100

LUCK DESIGN TEAM

LANDSCAPE ARCHITECTURE
PLANNING
3600 Escarpment Boulevard • Suite 745-4 • Austin, Texas 78749 • 512.810.0684

REGISTERED LANDSCAPE ARCHITECT JON M. LUCK STATE OF TEXAS

06/20/18

El Camino Real Park Trails

City of San Marcos

Materials Plan

SHEET NUMBER

L2.1

JOB # 005-23

L:\005\023- El Camino Trail\construction documents\L2B Enlarged Viewport.dwg modified by Brent on Jun 20, 2018 - 10:51am