DICK CLARK + ASSOCIATES
ARCHITECTURE • INTERIORS
512.472.4980 • 207 WEST 4TH STREET • AUSTIN, TX 78701 • WWW.DCARCH.COM

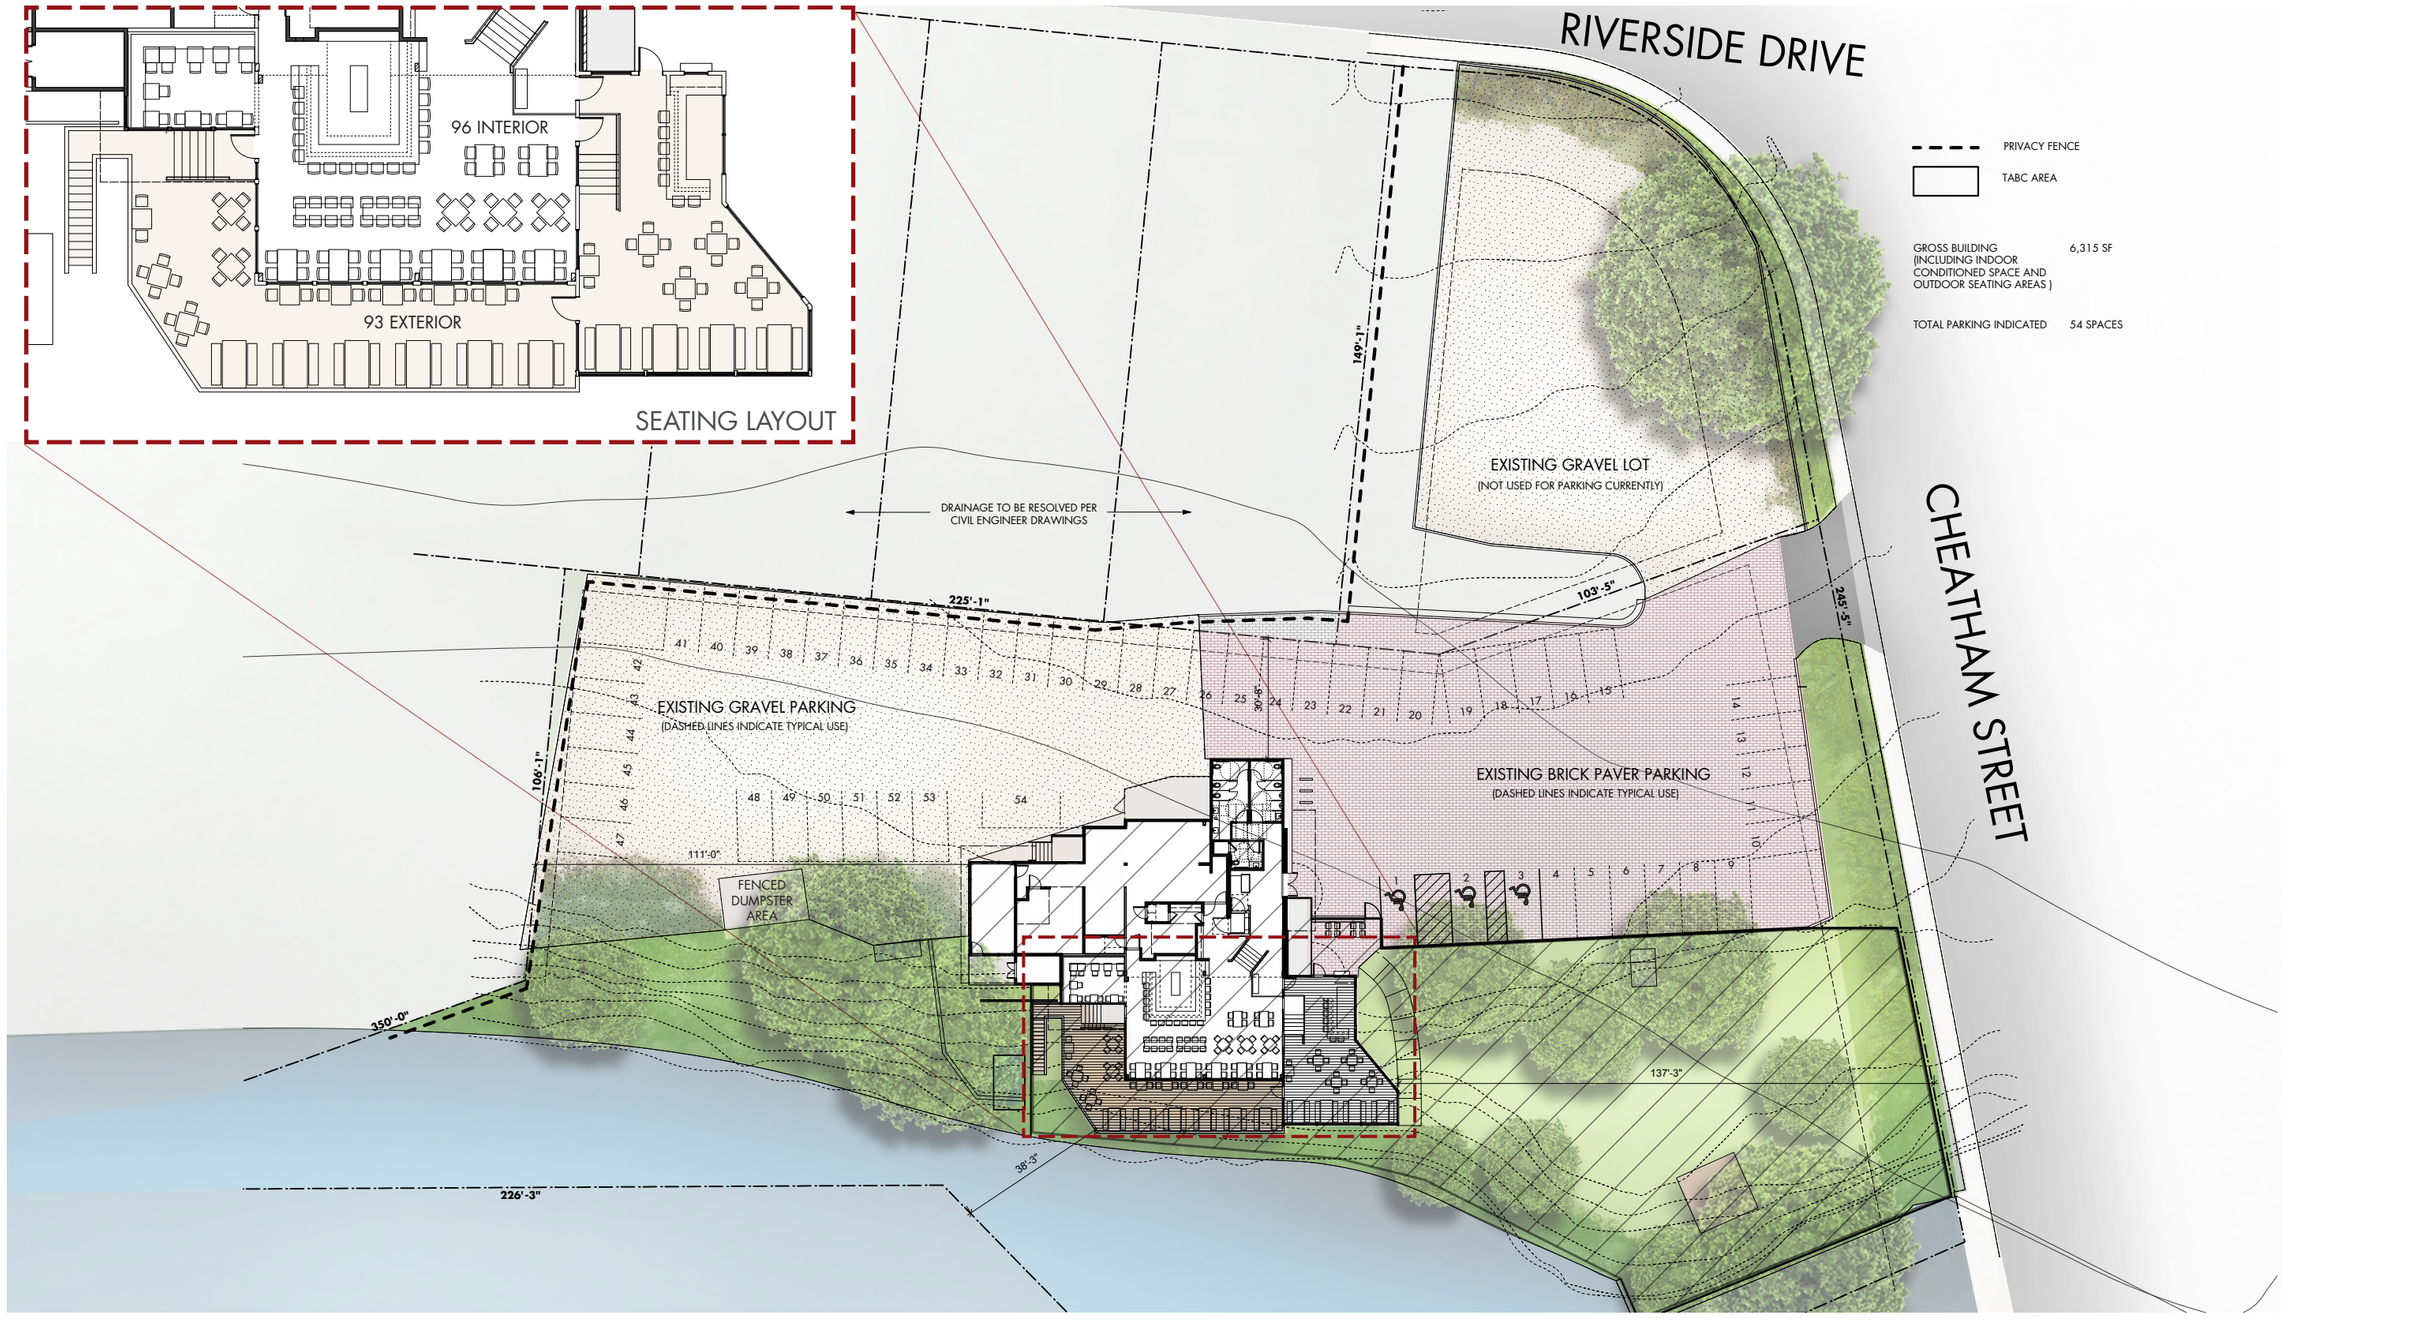

Project Name:

Ivar's River Pub

Date:

02 November 2016

Image Name:

Project Site Plan