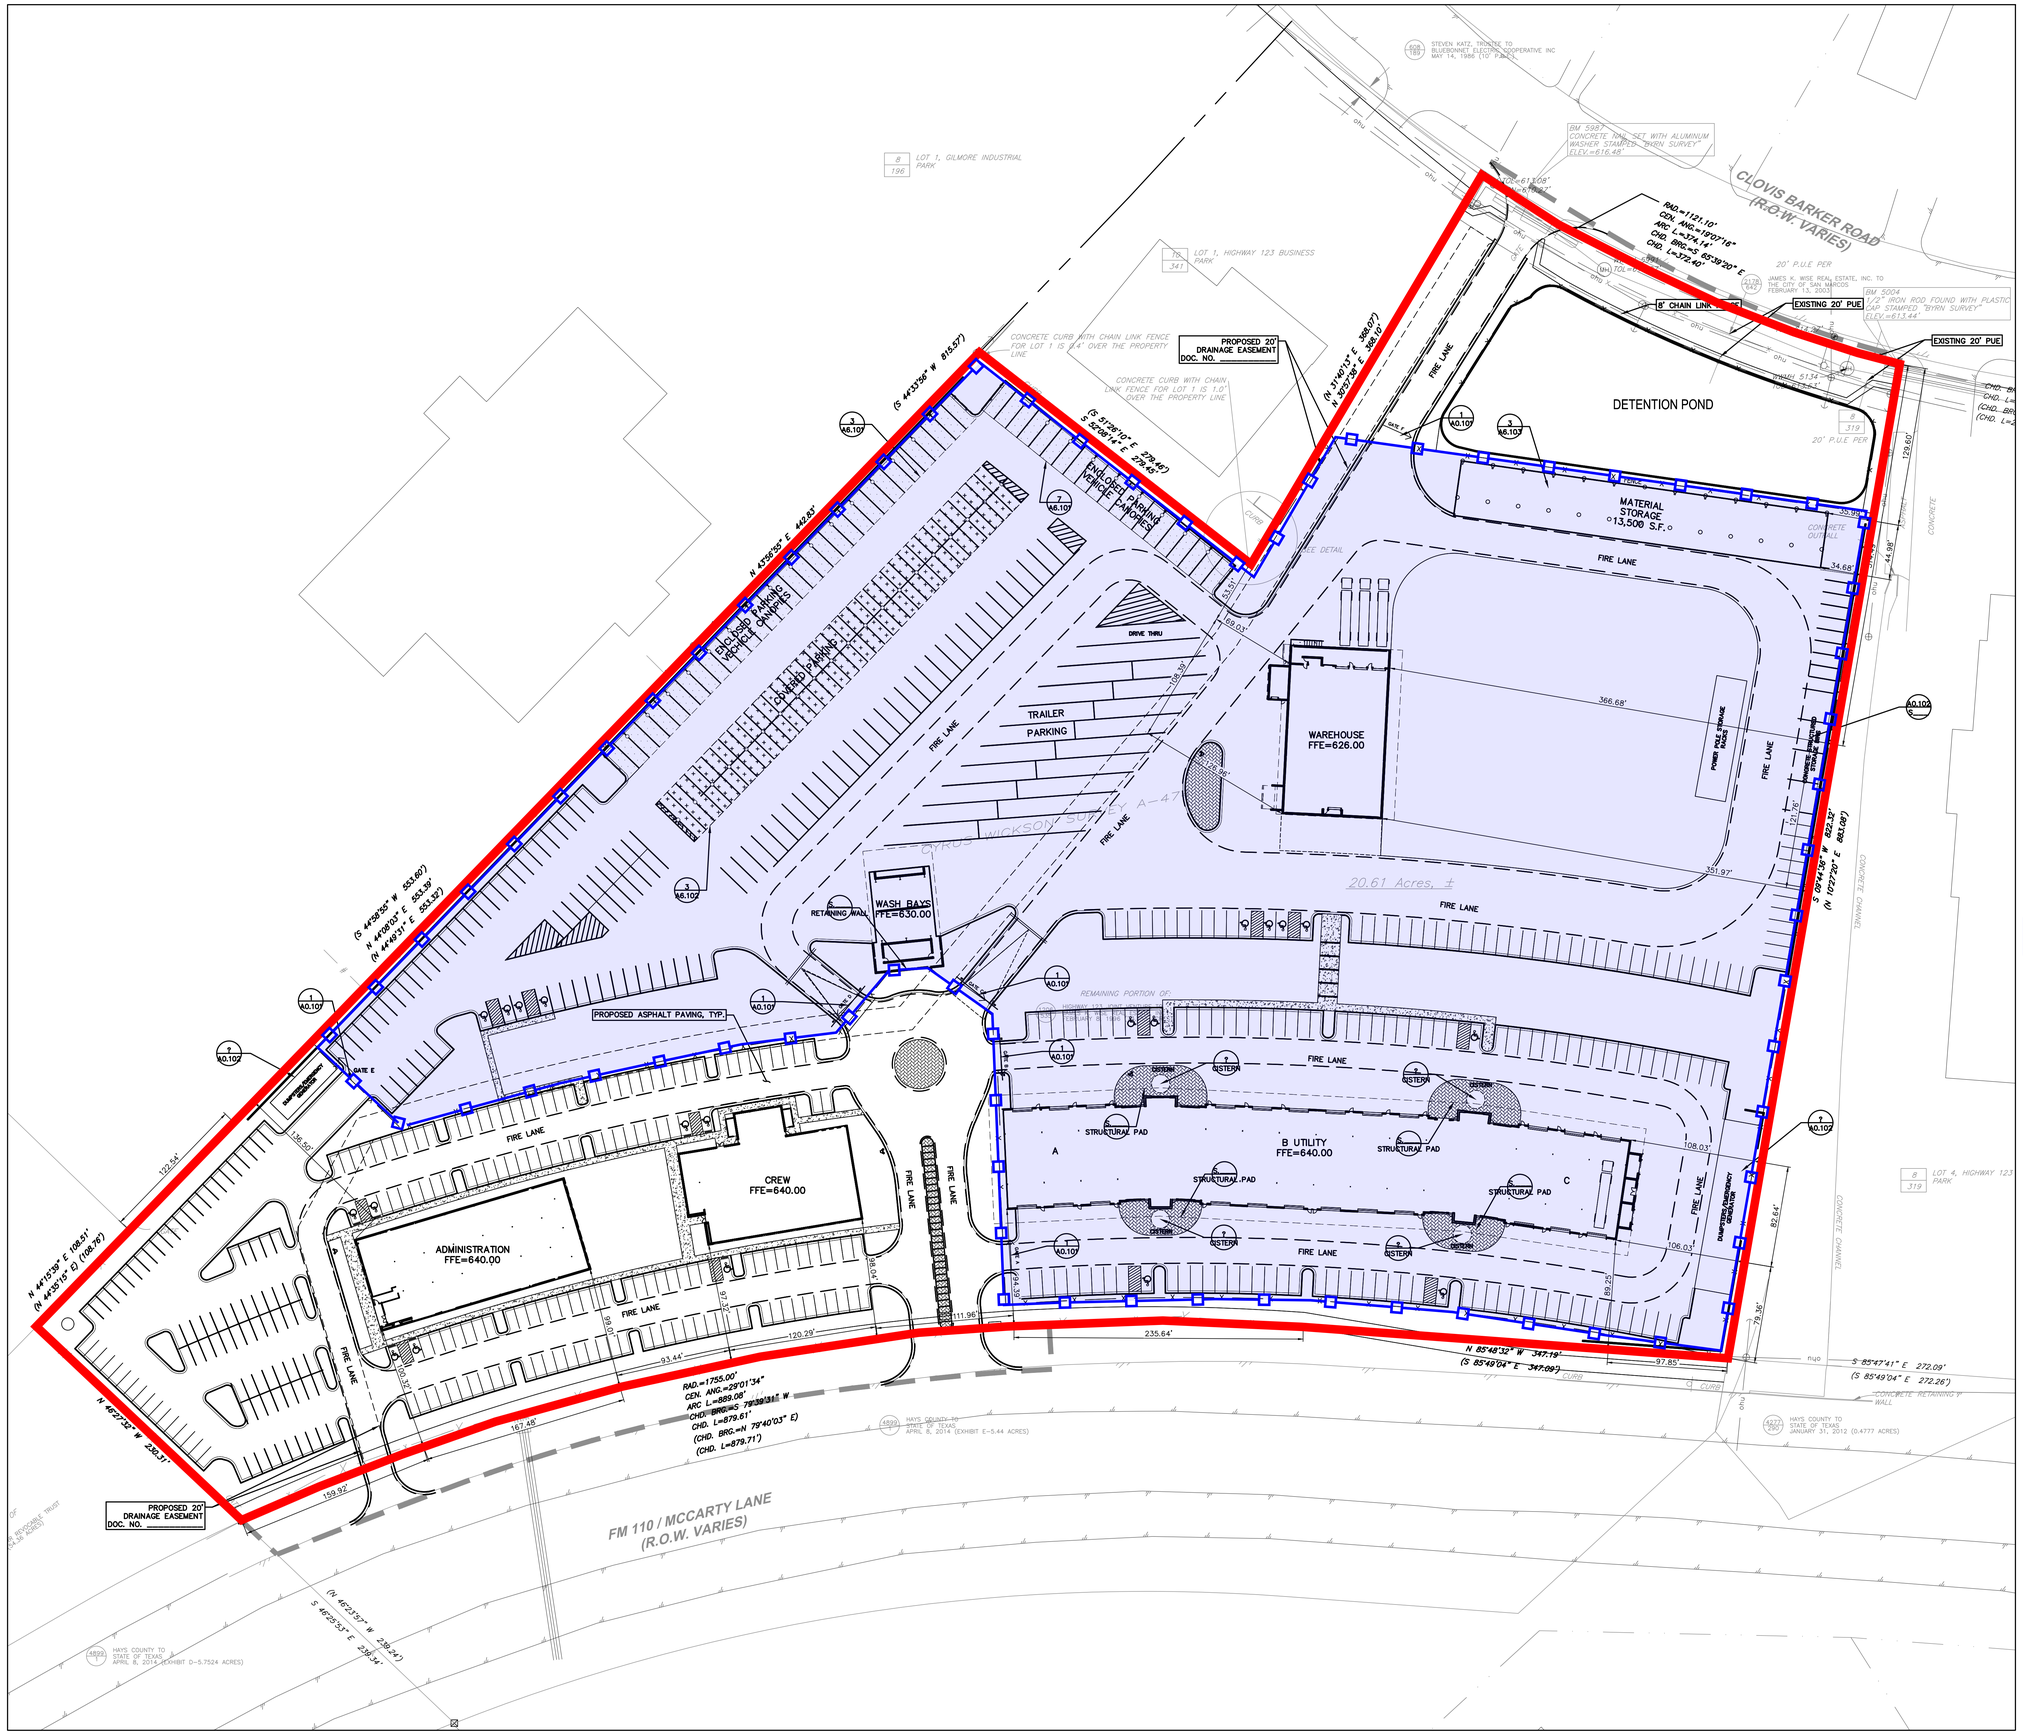

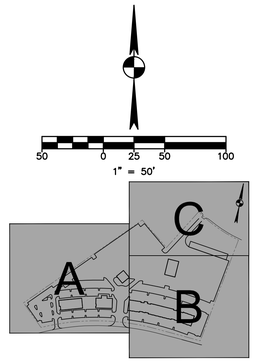

LEGEND

EXISTING	PROPOSED	DESCRIPTION
		PROPERTY LINE / R.O.W. LINE
(XXX)		RECORD INFORMATION
		PROPERTY MONUMENT/BENCHMARK SYMBOL
		LIGHT POLE
		GROUND LIGHT
		POWER POLE
		DOWN GUY
WTMH		WATER MANHOLE
		WATER LINE MARKER
CMBR		UNDERGROUND CABLE MARKER
GMBR		UNDERGROUND GAS LINE MARKER
UGTM		UNDERGROUND TELEPHONE MARKER
GRSR		GAS RISER
TRSR		TELEPHONE RISER
SPCB		SPRINKLER CONTROL BOX
	SW	SWITCH GEAR & PAD
	T	TRANSFORMER (SIZE VARIES)
		FIRE HYDRANT
		WATER VALVE
		WATER METER
		WATER METER VAULT (SIZE VARIES)
		CABLE TV RISER
		ELECTRIC BOX
		ELECTRIC METER
		GAS METER
		GAS VALVE
TCB	TCB	TRAFFIC CONTROL BOX
TSP	TSP	TRAFFIC SIGNAL POST
		GRATE INLET
		CURB INLET (SIZE VARIES)
		GREASE TRAP (SIZE VARIES)
EMH		ELECTRIC MANHOLE (SIZE VARIES)
WWMH		WASTEWATER MANHOLE (SIZE VARIES)
SSMH		STORMSEWER MANHOLE (SIZE VARIES)
TMH	TMH	TELEPHONE MANHOLE (SIZE VARIES)
CO	CO	WASTEWATER CLEANOUT
X	X	WIRE FENCE
//	//	WOOD FENCE
		CHAIN LINK FENCE
	D	DUMPSTER
		CURB & GUTTER
		EDGE OF PAVEMENT
		FIRE LANE DESIGNATION
		HANDICAP ACCESS ROUTE
		CONCRETE SIDEWALKS
		WALL
		SIGN
		WHEELSTOP
		BOLLARD
	FFE	FINISH FLOOR ELEVATION
R @ 9.0'	R @ 9.0'	PARKING COUNT (REGULAR SPACES)
HC @ 9.0'	HC @ 9.0'	PARKING COUNT (HANDICAP SPACES)
P @ 9.0'	P @ 9.0'	PARKING COUNT (PARALLEL SPACES)
		HANDICAP SPACE
		BIKE PARKING
		BARRICADE
		LIMITS OF CONSTRUCTION

SECURED AREA FENCE PERIMETER

PROPERTY BOUNDARY

LAWRENCE GROUP
www.thelawrencegroup.com

Austin New York St. Louis
Office: 900 E. 6th Street
Suite 105
Austin, TX 78702
p 512.391.1932
f 512.391.1920

Project Team:

Structural	Datum Engineers 8140 N. Mopac Expy, Bldg 1, Suite 120 Austin, TX 78759 512.469.9490
MEP	Jose I. Guerra, Inc. 2401 South IH-35, Suite 210 Austin, TX 78741 512.445.2090
AV/IT/Security	Datacom Design Group 7600 Burnet Rd. Suite 350 Austin, TX 78757 512.478.5001
Civil	Garza EMC 7708 Rialto Blvd. Austin, TX 78735 512.298.3284
Lighting	Four Point Lighting Design 13018 Hunters Chase Drive Austin, TX 78729 512.774.4753

Professional Seal:

Project Title:

SITE DEVELOPMENT
PERMIT SUBMITTAL

CITY OF SAN MARCOS PUBLIC SERVICES COMPLEX

No.	Description	Date

Sheet Title:

SITE PLAN EXHIBIT

Project Number:

Drawn By:

Issue Date: 03/24/2020

Sheet Number: **C0.200**

X:\113368.00000\Civil\00-CAD\EXHIBITS\Alternative Compliance Exhibit_CODM Public Services Complex.dwg modified by jmmak on Apr 16, 20 7:02 PM