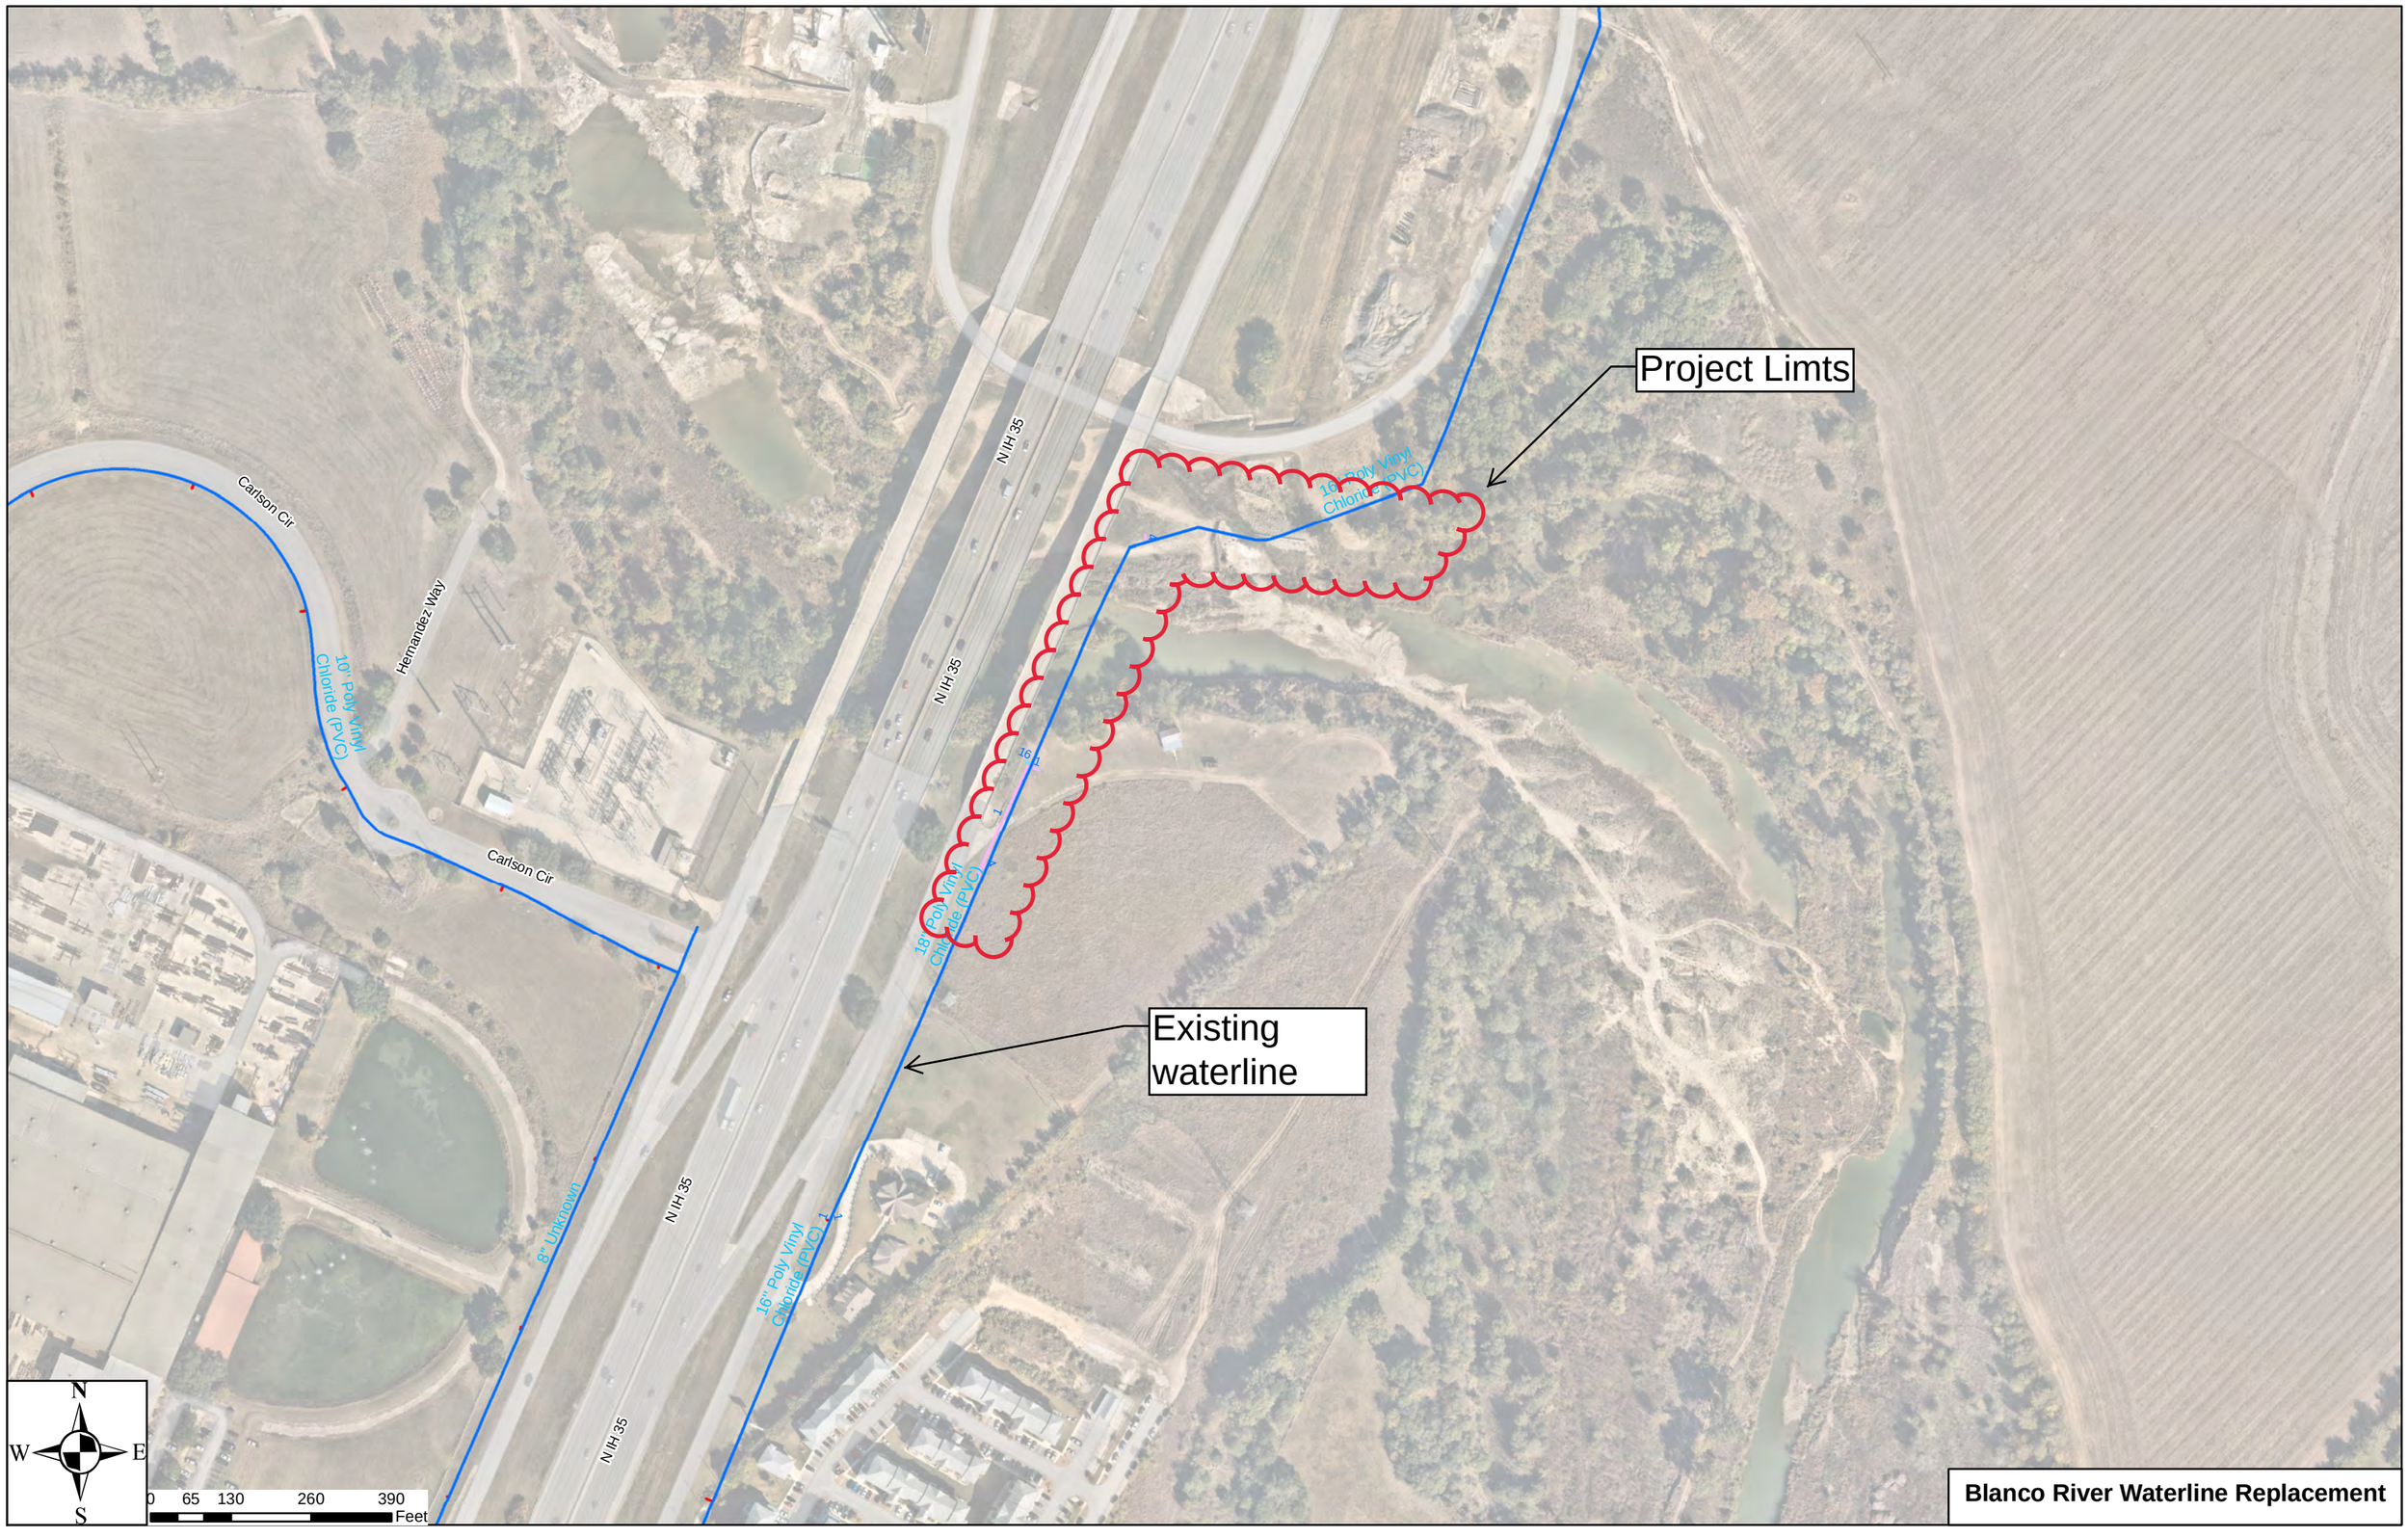

Project Limts
Existing waterline
N IH 35
N IH 35
N IH 35
Carlson Cir
Carlson Cir
Hernandez Way
10" Poly Vinyl Chloride (PVC)
16" Poly Vinyl Chloride (PVC)
18" Poly Vinyl Chloride (PVC)
16" Poly Vinyl Chloride (PVC)
8" Unknown
N
W
E
S
0 65 130 260 390
Feet
Blanco River Waterline Replacement