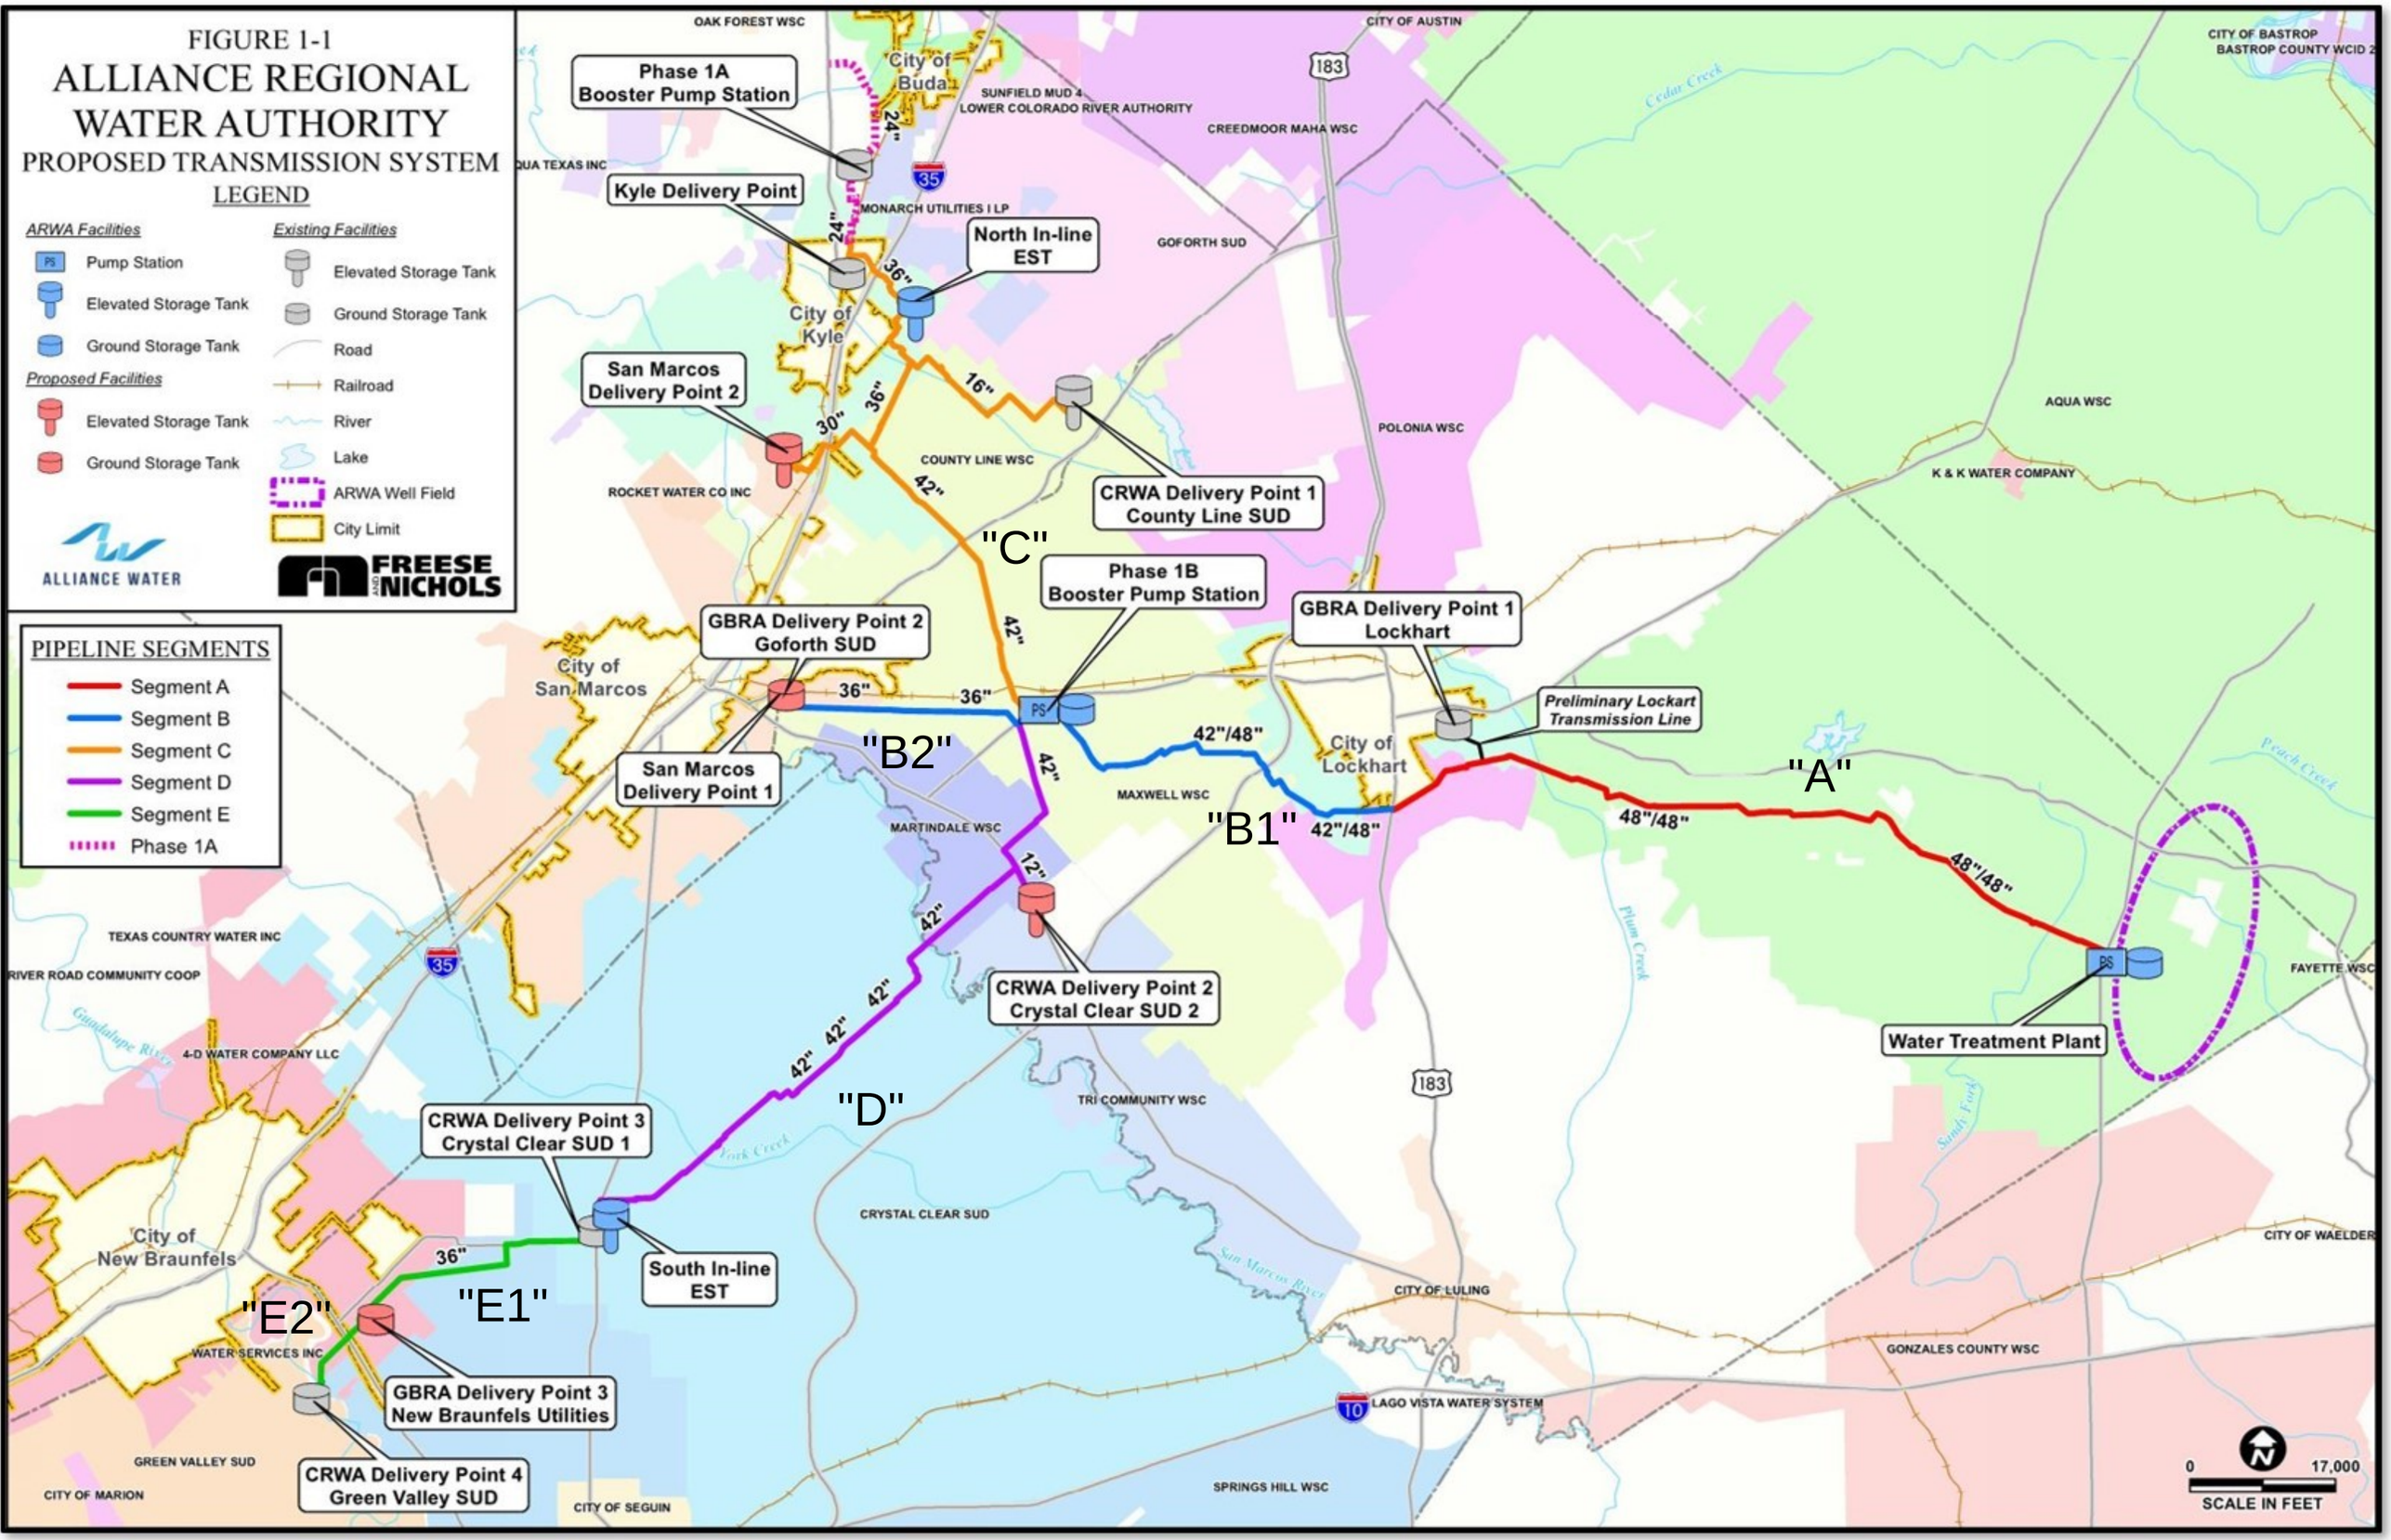
FIGURE 1-1
ALLIANCE REGIONAL WATER AUTHORITY
PROPOSED TRANSMISSION SYSTEM
LEGEND
ARWA Facilities
Pump Station
Elevated Storage Tank
Ground Storage Tank
Proposed Facilities
Elevated Storage Tank
Ground Storage Tank
Existing Facilities
Elevated Storage Tank
Ground Storage Tank
Road
Railroad
River
Lake
ARWA Well Field
City Limit
ALLIANCE WATER
FREESE AND NICHOLS
PIPELINE SEGMENTS
Segment A
Segment B
Segment C
Segment D
Segment E
Phase 1A
Phase 1A Booster Pump Station
Kyle Delivery Point
North In-line EST
San Marcos Delivery Point 2
CRWA Delivery Point 1 County Line SUD
Phase 1B Booster Pump Station
GBRA Delivery Point 2 Goforth SUD
GBRA Delivery Point 1 Lockhart
Preliminary Lockhart Transmission Line
San Marcos Delivery Point 1
CRWA Delivery Point 2 Crystal Clear SUD 2
Water Treatment Plant
CRWA Delivery Point 3 Crystal Clear SUD 1
South In-line EST
GBRA Delivery Point 3 New Braunfels Utilities
CRWA Delivery Point 4 Green Valley SUD
"A"
"B1"
"B2"
"C"
"D"
"E1"
"E2"
City of Buda
City of Kyle
City of San Marcos
City of Lockhart
City of New Braunfels
OAK FOREST WSC
CITY OF AUSTIN
CITY OF BASTROP
BASTROP COUNTY WCID 2
SUNFIELD MUD 4
LOWER COLORADO RIVER AUTHORITY
CREEDMOOR MAHA WSC
MONARCH UTILITIES I LP
GOFORTH SUD
COUNTY LINE WSC
ROCKET WATER CO INC
POLONIA WSC
AQUA WSC
K & K WATER COMPANY
MAXWELL WSC
MARTINDALE WSC
TEXAS COUNTRY WATER INC
RIVER ROAD COMMUNITY COOP
4-D WATER COMPANY LLC
TRI COMMUNITY WSC
CRYSTAL CLEAR SUD
CITY OF LULING
WATER SERVICES INC
GREEN VALLEY SUD
CITY OF MARION
CITY OF SEGUIN
SPRINGS HILL WSC
LAGO VISTA WATER SYSTEM
GONZALES COUNTY WSC
CITY OF WAELDER
FAYETTE WSC
Cedar Creek
Peach Creek
Plum Creek
Sandy Fork
Fork Creek
San Marcos River
Guadalupe River
24"
36"
30"
16"
42"
12"
42"/48"
48"/48"
183
35
10
0
17,000
SCALE IN FEET